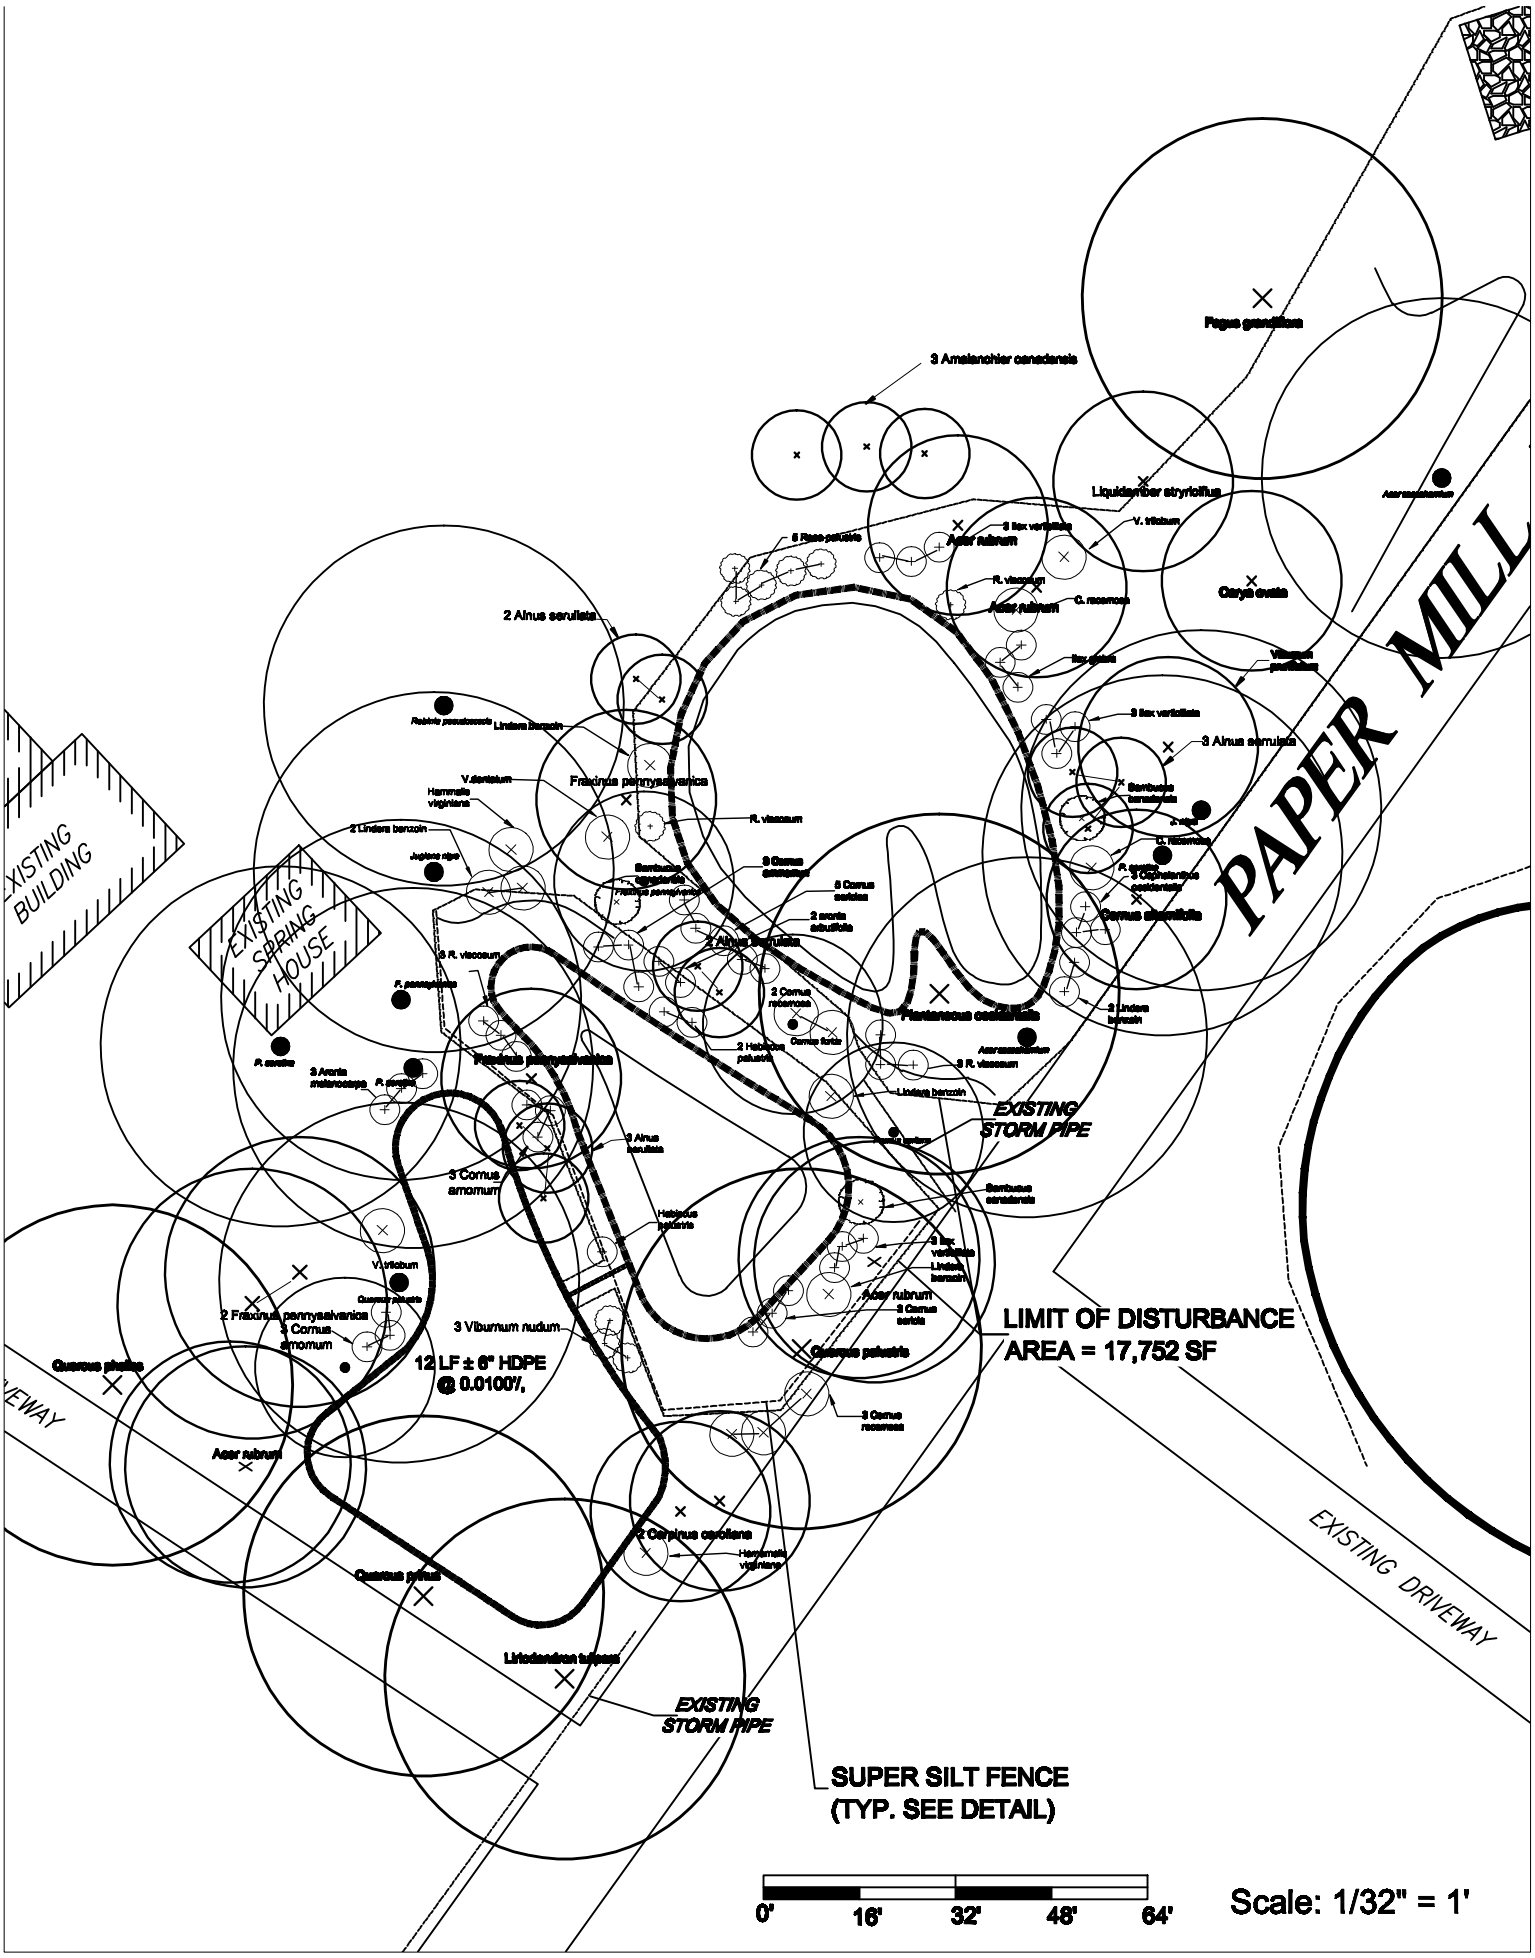

PAPER MILL
EXISTING BUILDING
EXISTING SPRING HOUSE
EXISTING DRIVEWAY
EXISTING STORM PIPE
EXISTING STORM PIPE
LIMIT OF DISTURBANCE
AREA = 17,752 SF
12 LF ± 6" HDPE
@ 0.0100'/,
SUPER SILT FENCE
(TYP. SEE DETAIL)
Fagus grandiflora
3 Amelanchier canadensis
Liquidamber stryriciflua
Acer rubrum
Acer rubrum
Carya ovata
2 Alnus serulata
3 Alnus serulata
Fraxinus pennysalvanica
Cornus alternifolia
Plantaneous occidentalis
Fraxinus pennysalvanica
3 Cornus amomum
3 Cornus amomum
Quercus phellos
Acer rubrum
Quercus palustris
Quercus prinus
Liriodendron tulipera
2 Carpinus caroliana
3 Viburnum nudum
2 Fraxinus pennysalvanica
3 Cornus amomum
Scale: 1/32" = 1'
0'
16'
32'
48'
64'