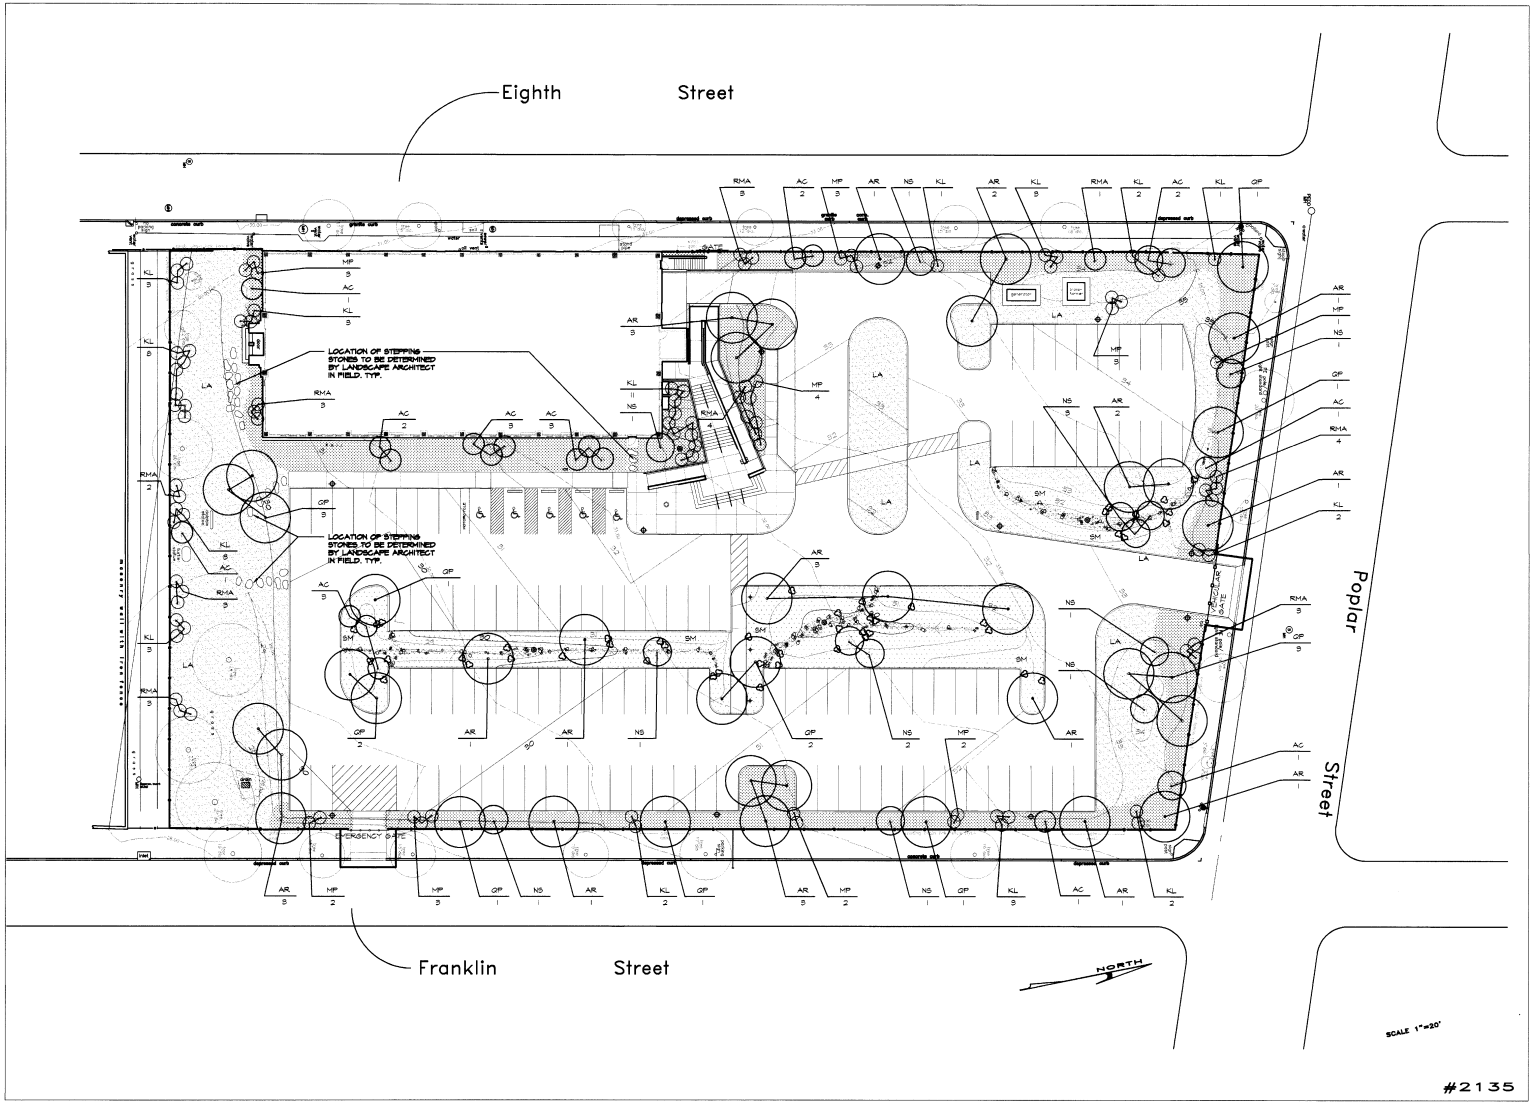

LEGEND

- EXISTING TREE
- PROPOSED LARGE TREE
- PROPOSED SMALL TREE
- PROPOSED SHRUB
- PROPOSED FERN MASSING
- GROUNDCOVER - 4" PLANTING SOIL WITH STRAW MULCH, SEE SPECS
- LA — LAWN - 4" PLANTING SOIL WITH STRAW MULCH, SEE SPECS FOR SEED MIXES
- SM — LOW MAINTENANCE LAWN - 4" PLANTING SOIL WITH STRAW MULCH, SEE SPECS FOR SEED MIXES
- STONES AND PEBBLES

GENERAL

1. REVIEW CONTRACT DOCUMENTS AND FIELD CONDITIONS BEFORE STARTING EACH PORTION OF THE WORK. REPORT ERRORS, OMISSIONS, OR INCONSISTENCIES PROMPTLY TO ARCHITECT.
2. CONTACT UTILITY COMPANIES AS REQUIRED BY STATE AND LOCAL REGULATIONS BEFORE DIGGING TO LOCATE AND MARK EXISTING UTILITIES.
3. EXERCISE CARE IN OPERATIONS TO PROTECT EXISTING UNDERGROUND UTILITIES.
4. BASE SURVEY INFORMATION WAS SUPPLIED BY:
   City of Philadelphia
   Streets Department

PLANTING PLAN

1. STAKE LOCATIONS OF NEW PLANT MATERIALS BEFORE EXCAVATING PLANT PITS FOR REVIEW IN FIELD WITH LANDSCAPE ARCHITECT.
2. COORDINATE LOCATIONS OF NEW PLANTINGS WITH UTILITIES. OBTAIN "AS-BUILT" PLAN OF UTILITIES BEFORE BEGINNING PLANTING. REVIEW WITH LANDSCAPE ARCHITECT.
3. REPAIR VEGETATIVE COVER OVER UTILITY TRENCHES NOT SHOWN ON THIS DRAWING.
4. PROVIDE THE QUANTITY OF EACH PLANT INDICATED ON THE PLANTING PLAN IF THOSE QUANTITIES DO NOT AGREE WITH THE QUANTITIES SHOWN IN THE PLANT LIST.
5. SLOPE SURFACES INTO EXISTING AND PROPOSED CATCH BASINS.

REVISIONS

ISSUE	DATE	REVISIONS
1	7/18/00	ISSUED FOR BIDDING

PROJECT COORDINATOR

SEALS

ARCHITECTS:
CROSTON COLLABORATIVE, ARCHITECTS, P.C.
CECIL BAKER & ASSOCIATES ARCHITECTS, INTERIOR DESIGNERS

LAB CONSULTANTS:
HEALTH, EDUCATION + RESEARCH ASSOCIATES, INC.

MECHANICAL ENGINEERS:
VINCULUS-PACE ENGINEERING SERVICES, INC.

STRUCTURAL ENGINEERS:
GRIEGA CONSULTING

LANDSCAPE ARCHITECTS:
ANDERSON ASSOCIATES, LTD.

LIGHTING CONSULTANT:
Ms LIGHTING DESIGN, INC.

CITY OF PHILADELPHIA
CAPITAL PROGRAM OFFICE
1401 JOHN F. KENNEDY BOULEVARD
10TH FLOOR, MUNICIPAL SERVICES BUILDING
PHILADELPHIA PENNSYLVANIA

PROJECT TITLE
PD FORENSIC SCIENCE CENTER
843-49 North 8th Street
Philadelphia, PA

DRAWING TITLE
Landscape Site Planting Plan

PROJECT NO. 20-99-4027-01	DRAWING NO. L-501
DATE 21 February 2000	
SCALE 1"=20'-0"	
DRAWN BY SAG	
CHECKED BY YM/SAG	

NOTE: ALL DIMENSIONS AND CONDITIONS SHALL BE VERIFIED BY THE CONTRACTOR AT THE SITE BEFORE PROCEEDING WITH THE WORK.

Z:\JOBS\ACTIVE\99-49-01-PD FORENSIC SCIENCE CENTER\DRAWINGS\Current\L-501plant.dwg Fri Apr 28 10:15:34 2000